

LG. PLAT FILE
PB 29 PG. 49

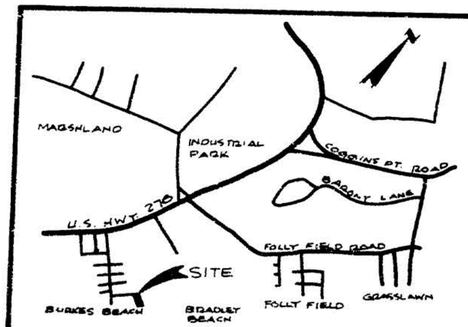

VICINITY MAP
NOT TO SCALE

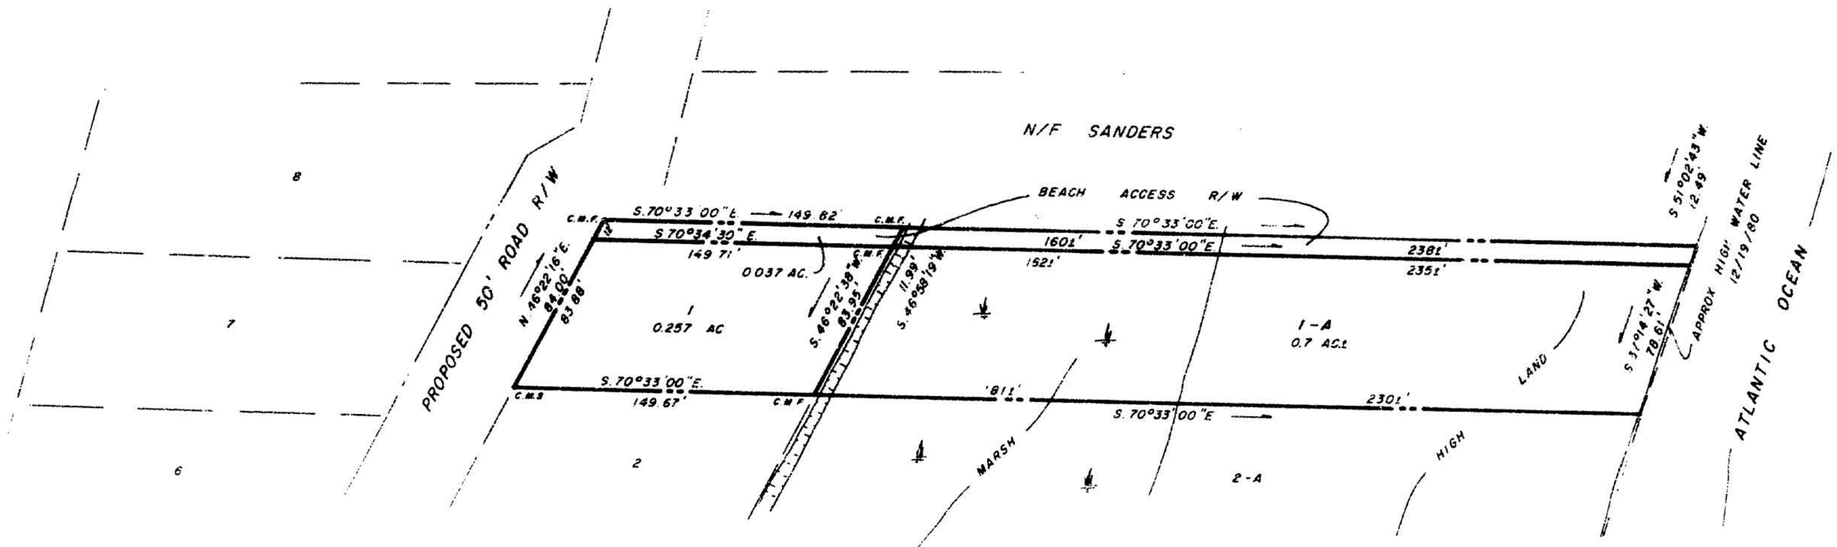

REFERENCE:
1 SUBDIVISION PLAT - LOTS 5 - 14, LANDS OF JOSEPHINE DRIESSEN BY J.H. MILLS, S.C.L.S. NO. 3839, 12/72 RECORDED P.R.B. 21, Pg. 107.

I HEREBY CERTIFY THAT THE MEASUREMENTS AS SHOWN ARE CORRECT AND THERE ARE NO ENCROACHMENTS OR PROJECTIONS OTHER THAN SHOWN

JERRY L. RICHARDSON
S.C. REG. L.S. NO. 4764

GRAPHIC SCALE
0 25 50 100 150

A PLAT OF
LOTS 181-A
OF A SUBDIVISION
OF THE LANDS
OF
JOSEPHINE DRIESSEN

HILTON HEAD ISLAND
SOUTH CAROLINA

RECORDED IN
THE OFFICE OF THE
CLERK OF COURT
BEAUFORT CO., S.C.
BOOK 29 PAGE 49
1/13/81
REPLACES PLATS IN
BOOK PAGE

COASTAL SURVEYING CO., INC
HILTON HEAD ISLAND, S.C.

SCALE: 1" = 50'
DATE: 12/19/80
FIELD CK.
OFFICE CK.
JOB NO
REVISIONS